


# NORTH WILLISTON ROAD PROFILE

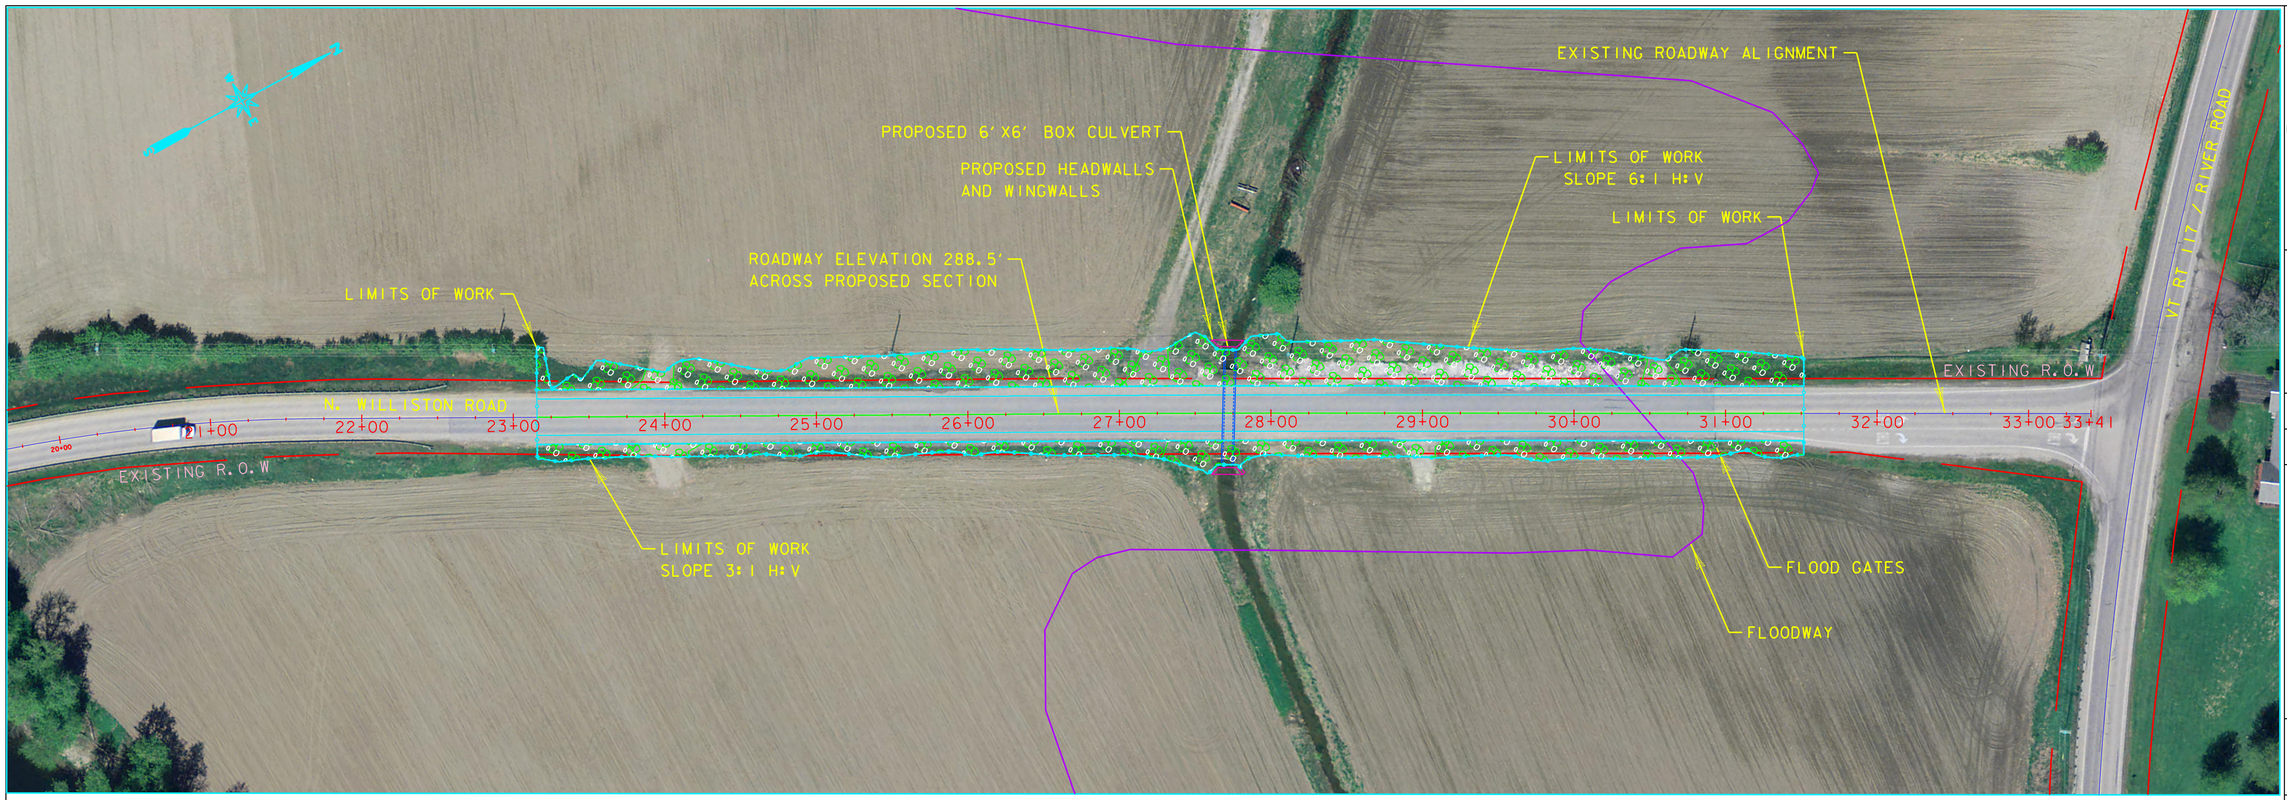


NORTH WILLISTON ROAD STATIONING

DATUM
VERTICAL NAVD 88
HORIZONTAL NAD 83

SCALE 1" = 50'-0"
50 0 50

PLOTTED 8/19/2013

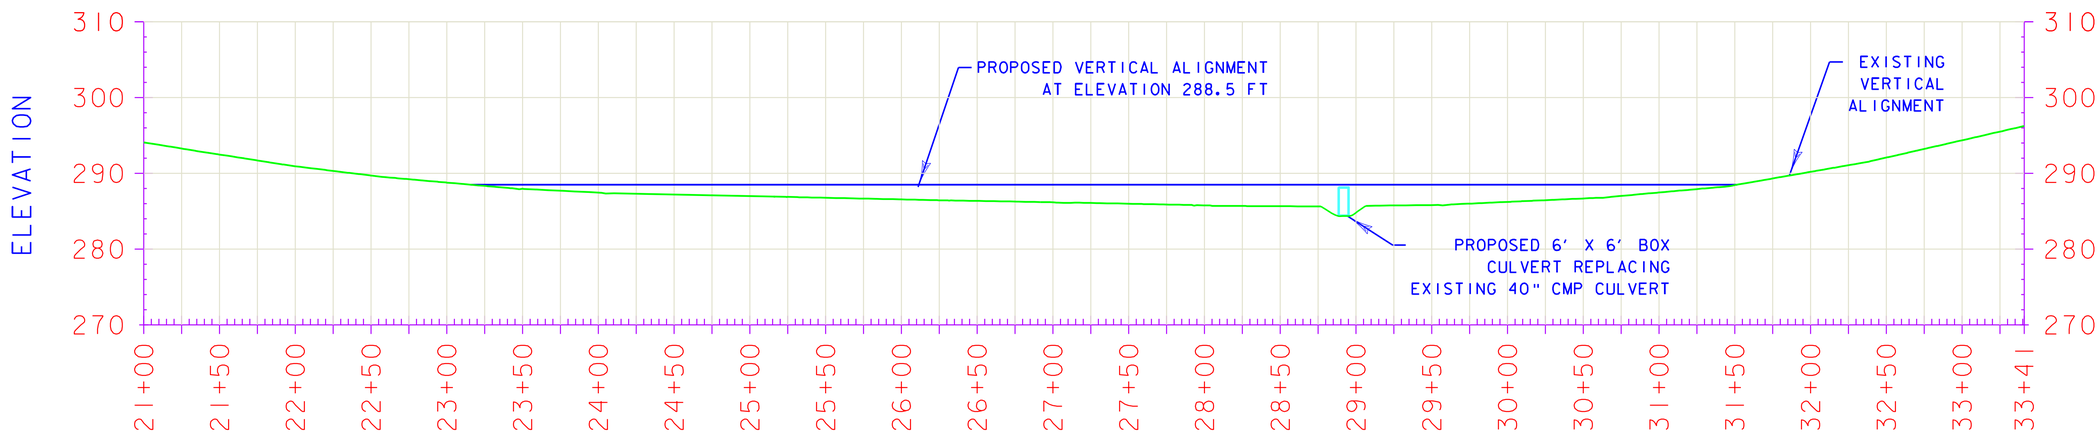I:\621756 - CCRPC Retainer\P4-Route 117-North Williston Road\DESIGN\ROADWAY\621756P4_Alternatives.dgn

DuBois & King inc.
ENGINEERING • PLANNING • MANAGEMENT • DEVELOPMENT
28 NORTH MAIN ST.
RANDOLPH, VT 05060
TEL: (802) 728-3376
FAX: (802) 728-4930
www.dubois-king.com
RANDOLPH, VT
SPRINGFIELD, VT
BEDFORD, NH
© Copyright 2012 Dubois & King Inc.

PROFESSIONAL SEAL

NOT FOR CONSTRUCTION CONCEPTUAL PLANS

NO. | BY | DESCRIPTION | DATE

TOWN OF ESSEX, VT

N. WILLISTON AND RT. 117 INTERSECTION STUDY

CCRPC RETAINER

SHEET TITLE

ROADWAY ELEVATION AT 288.5' ALTERNATIVE

| DRAWN BY | DATE |
|---|---|
| RSD | JULY 2013 |
| CHECKED BY | D&K PROJECT # |
| EPD | 621756P3 |
| PROJ. ENG. | D&K ARCHIVE # |
| LEG | 621756 |

SHEET NUMBER

1