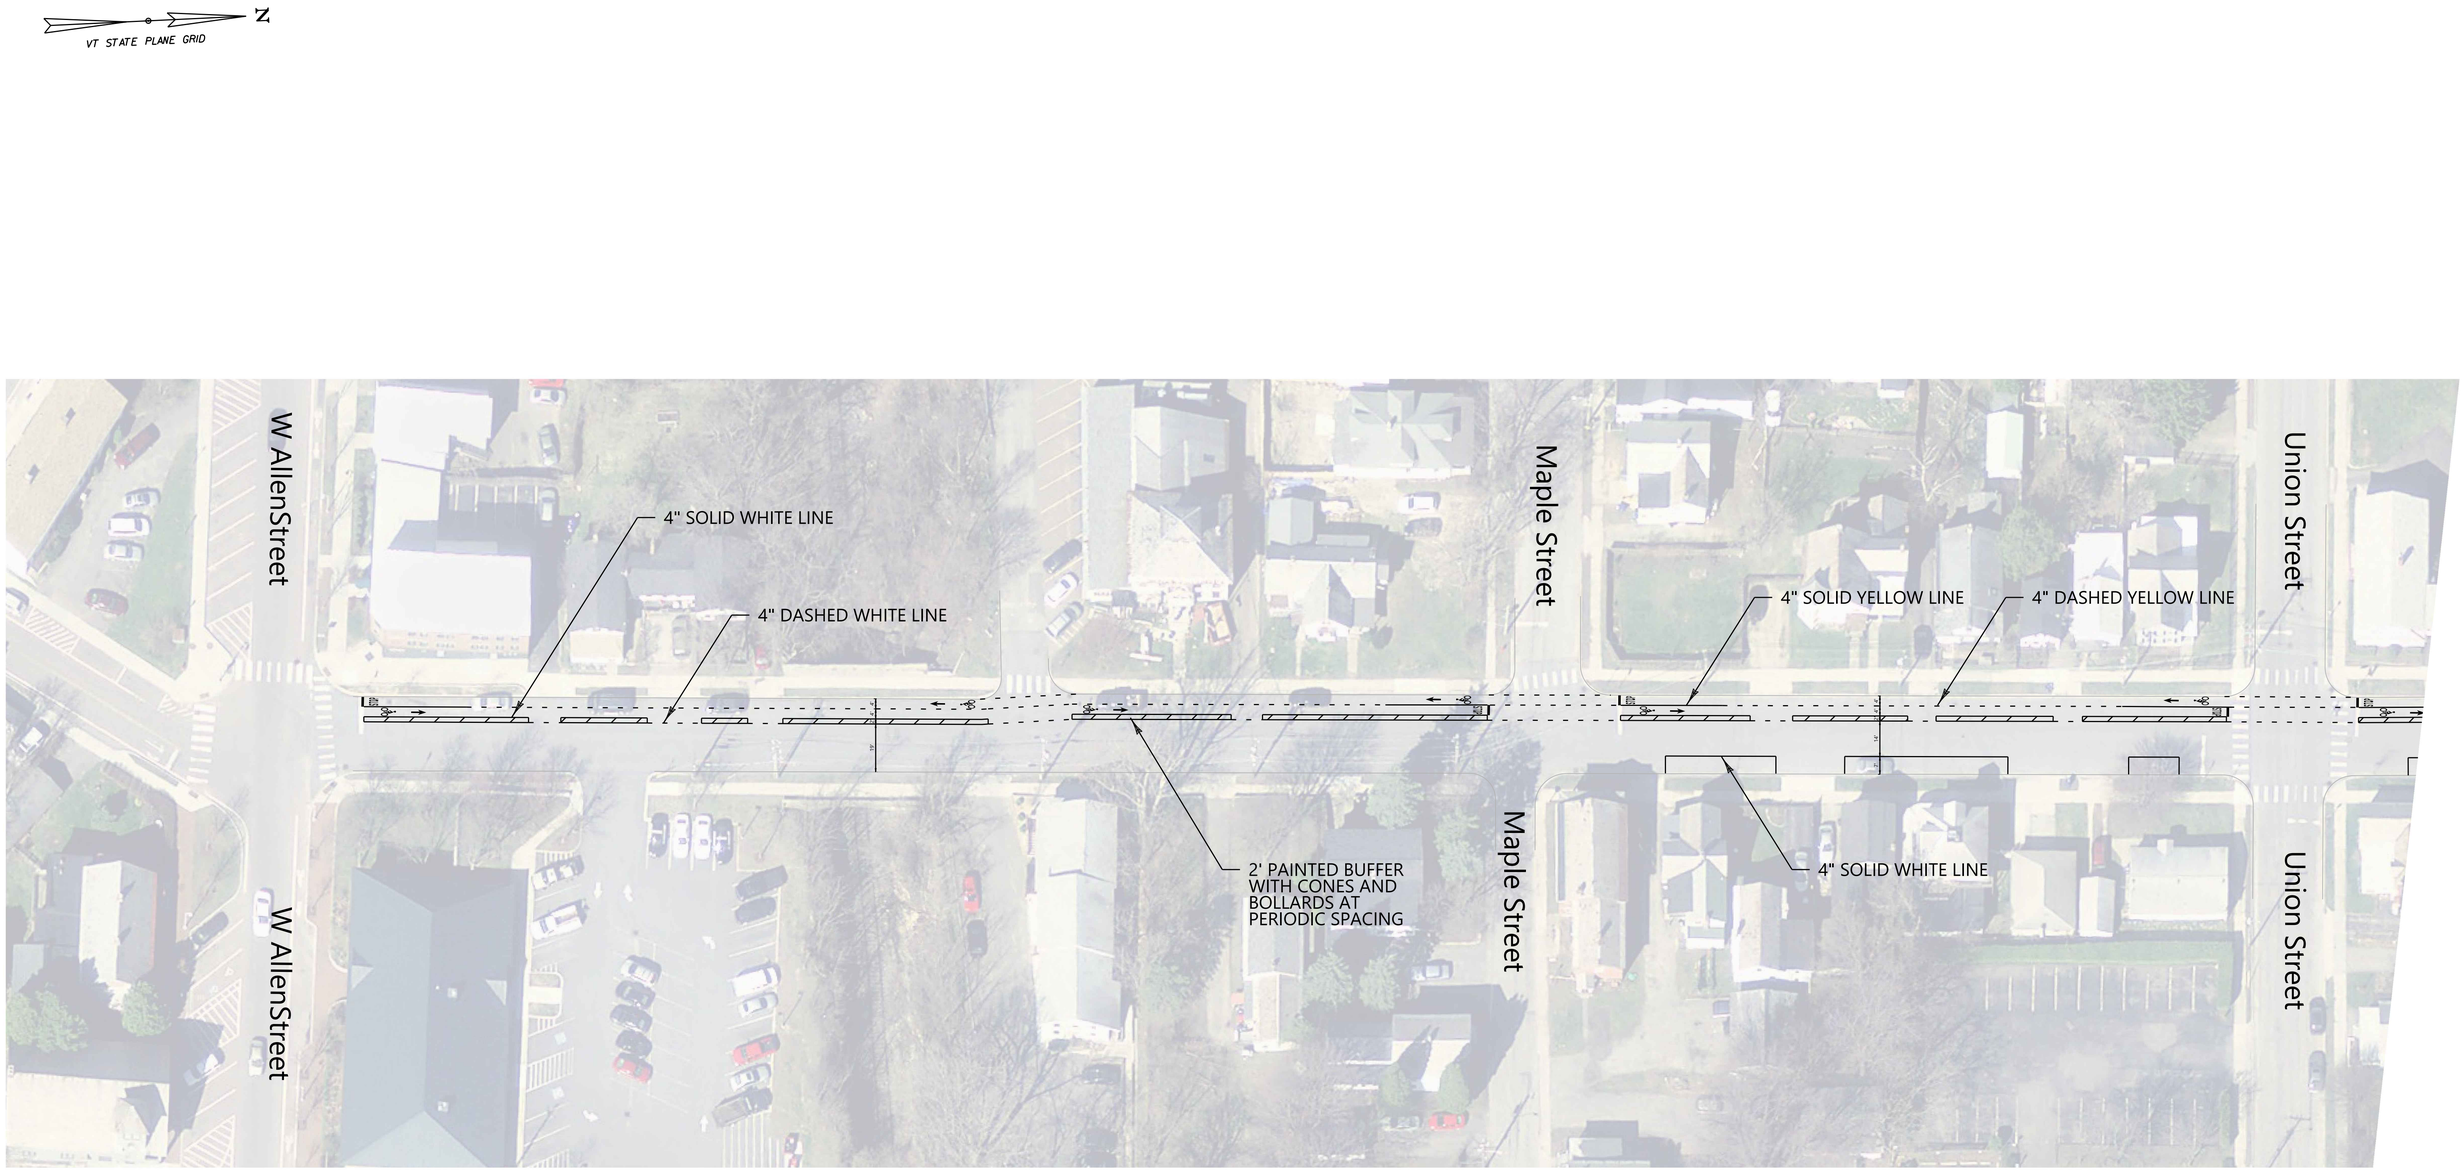

Weaver Street Striping Plan - Pop-Up Demo

May 30, 2018

SCALE 1" = 30'-0"
30 0 30

VT STATE PLANE GRID

N

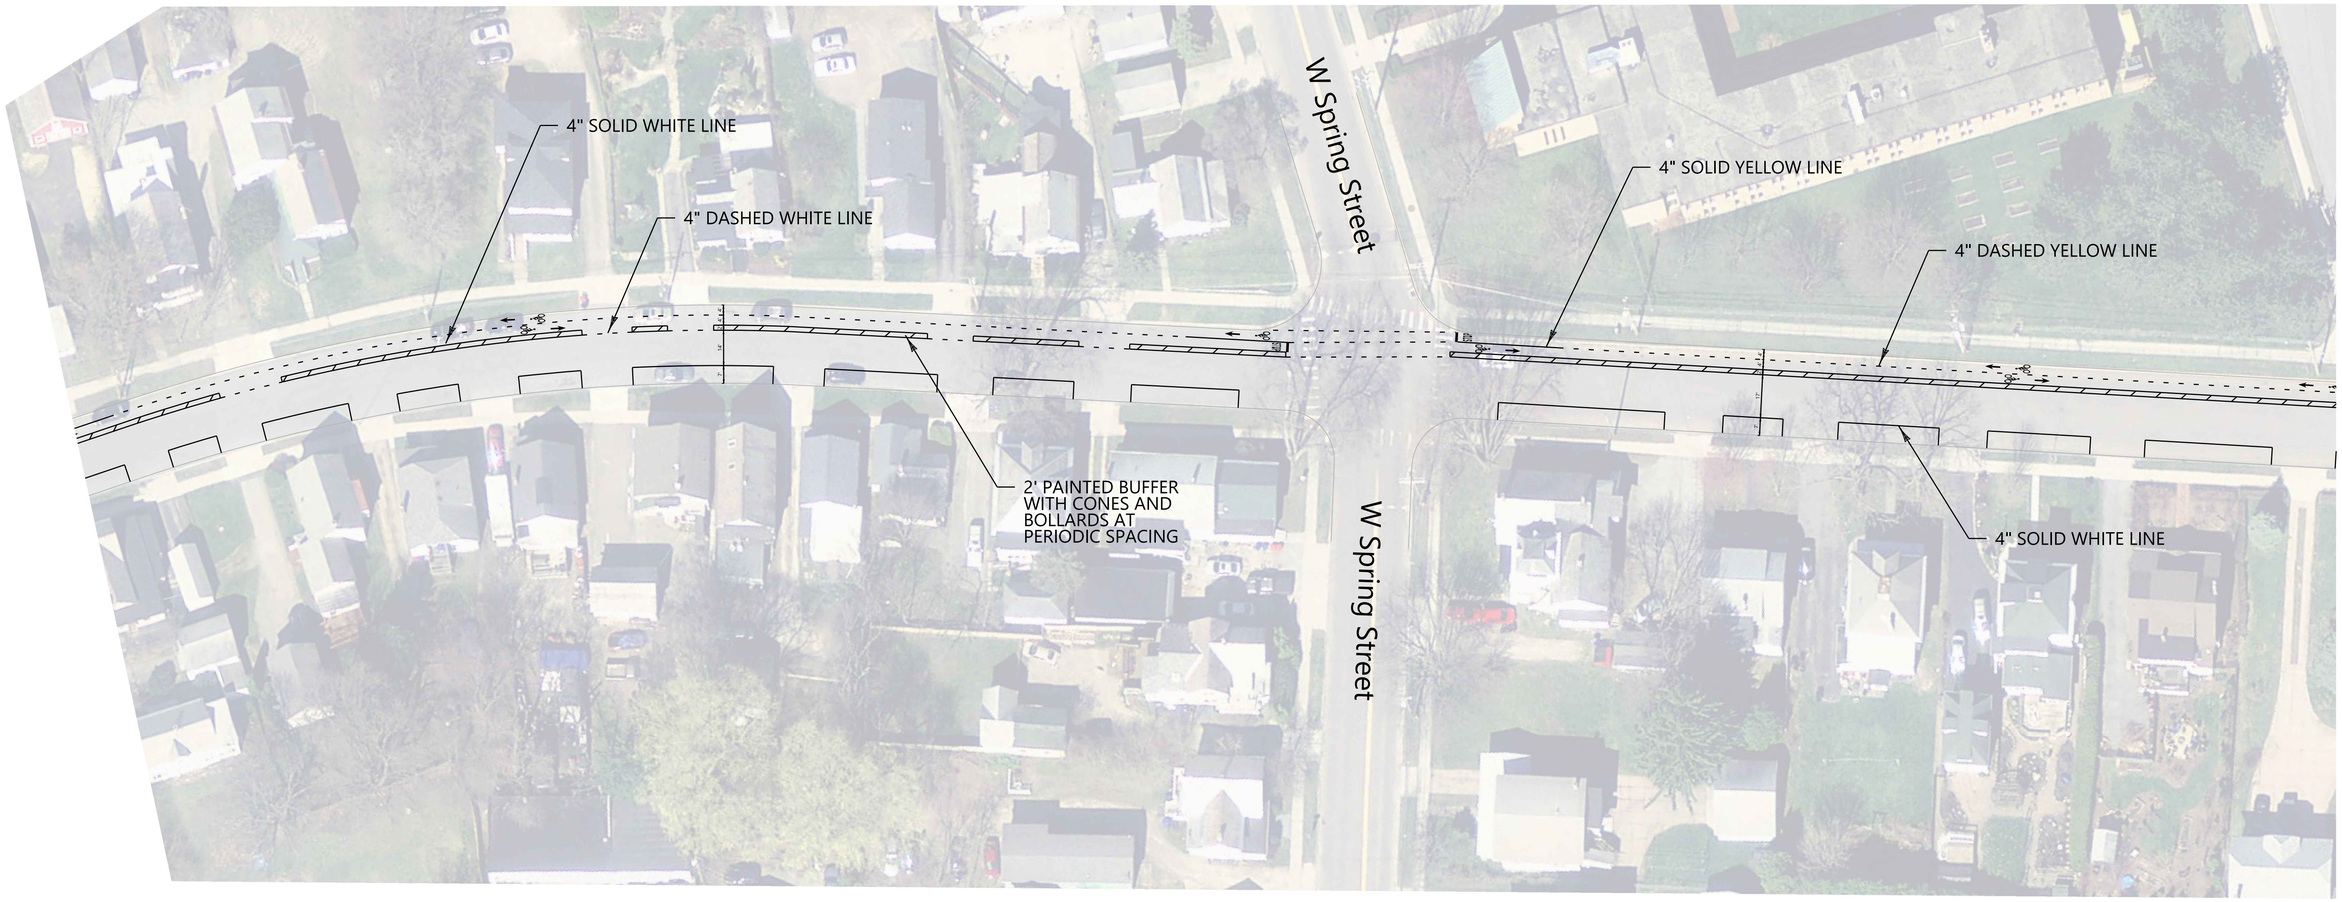

Weaver Street Striping Plan - Pop-Up Demo

May 30, 2018

SCALE 1" = 30'-0"
30 0 30

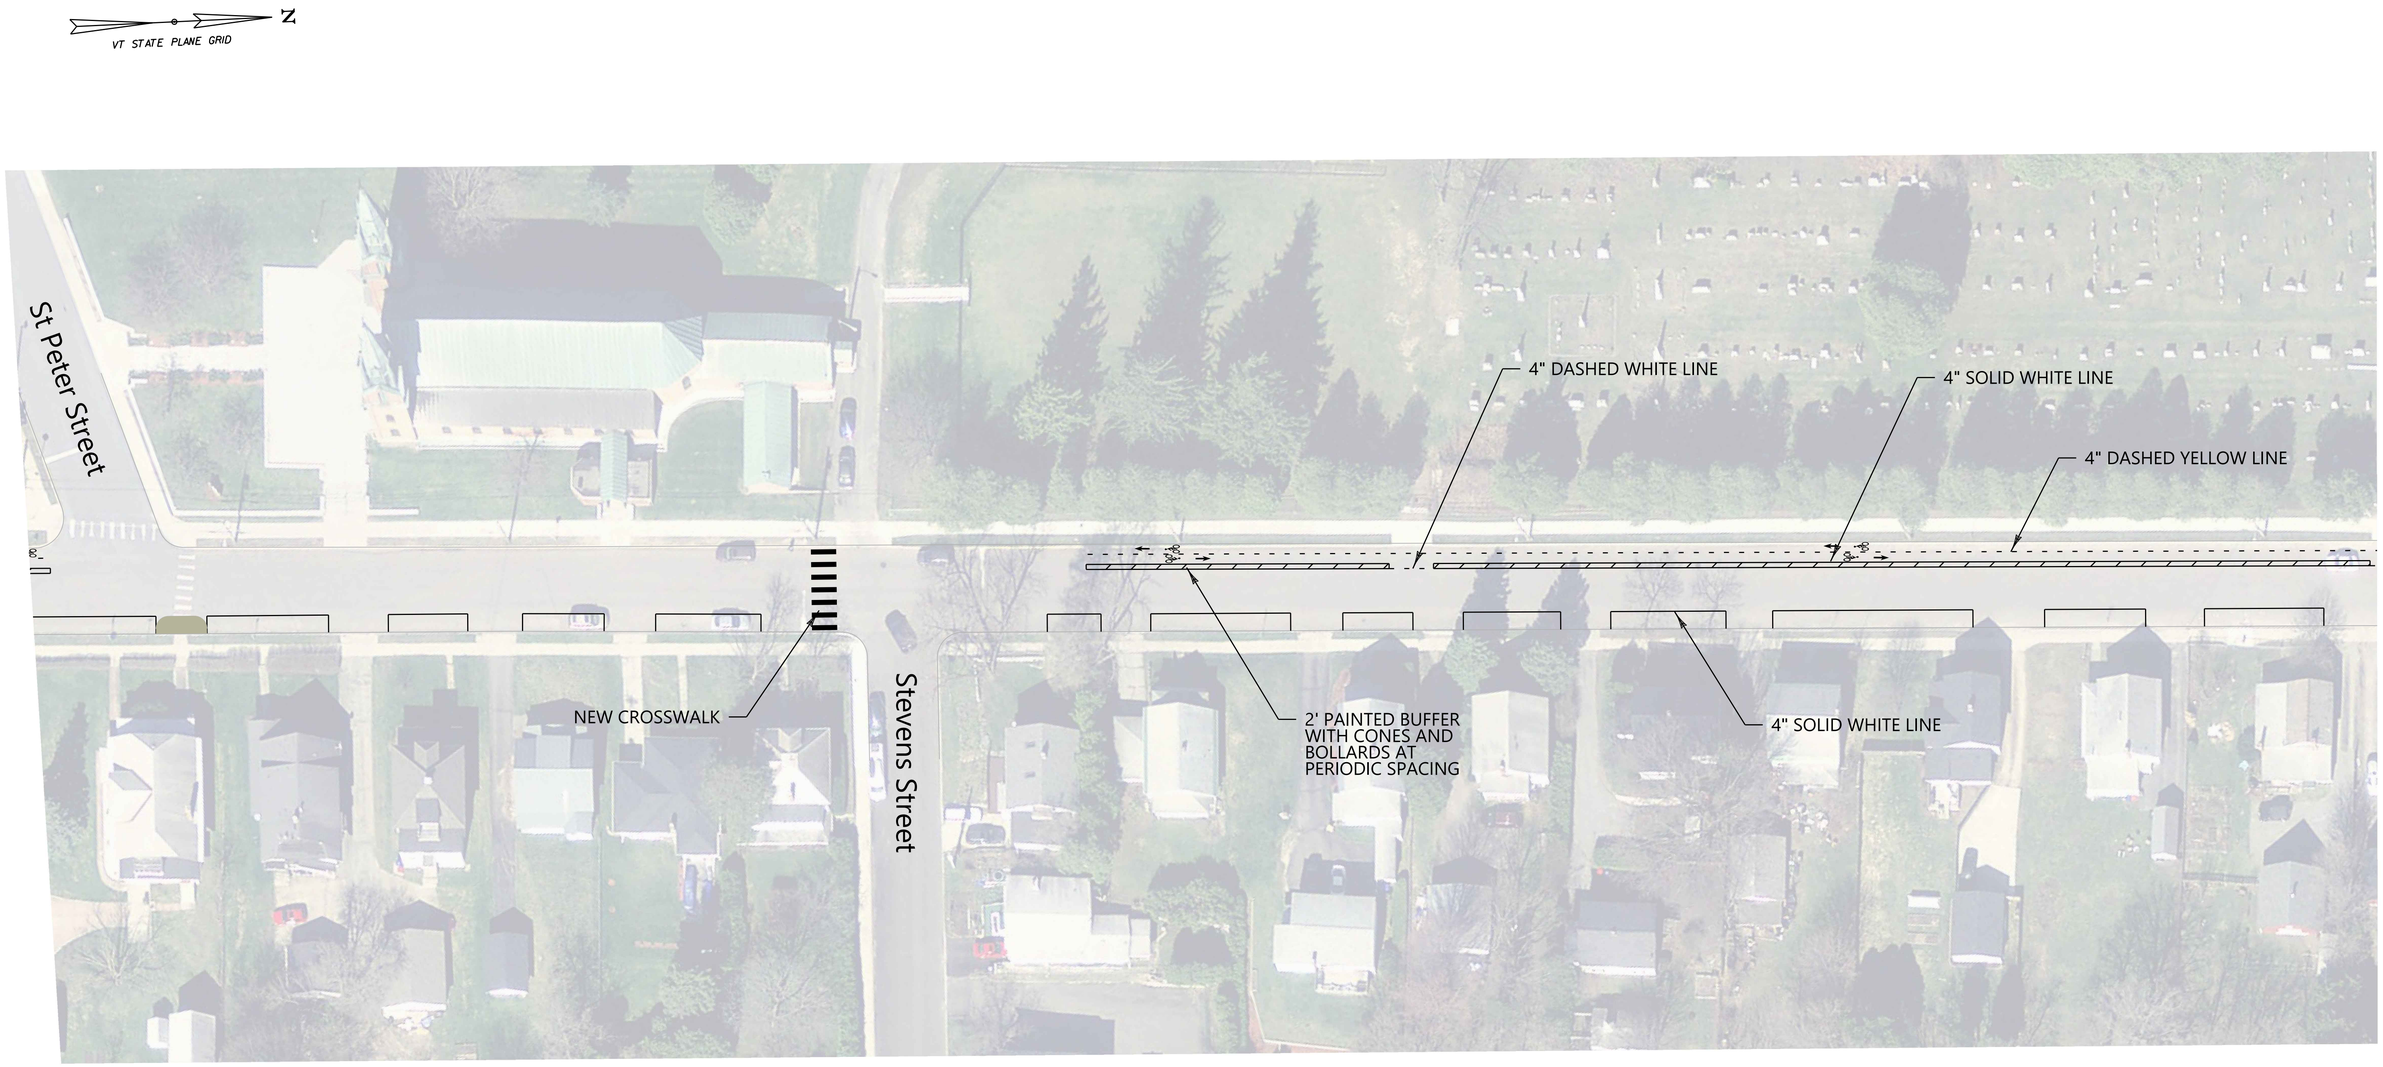

Weaver Street Striping Plan - Pop-Up Demo

May 30, 2018

SCALE 1" = 30'-0"
30 0 30

VT STATE PLANE GRID

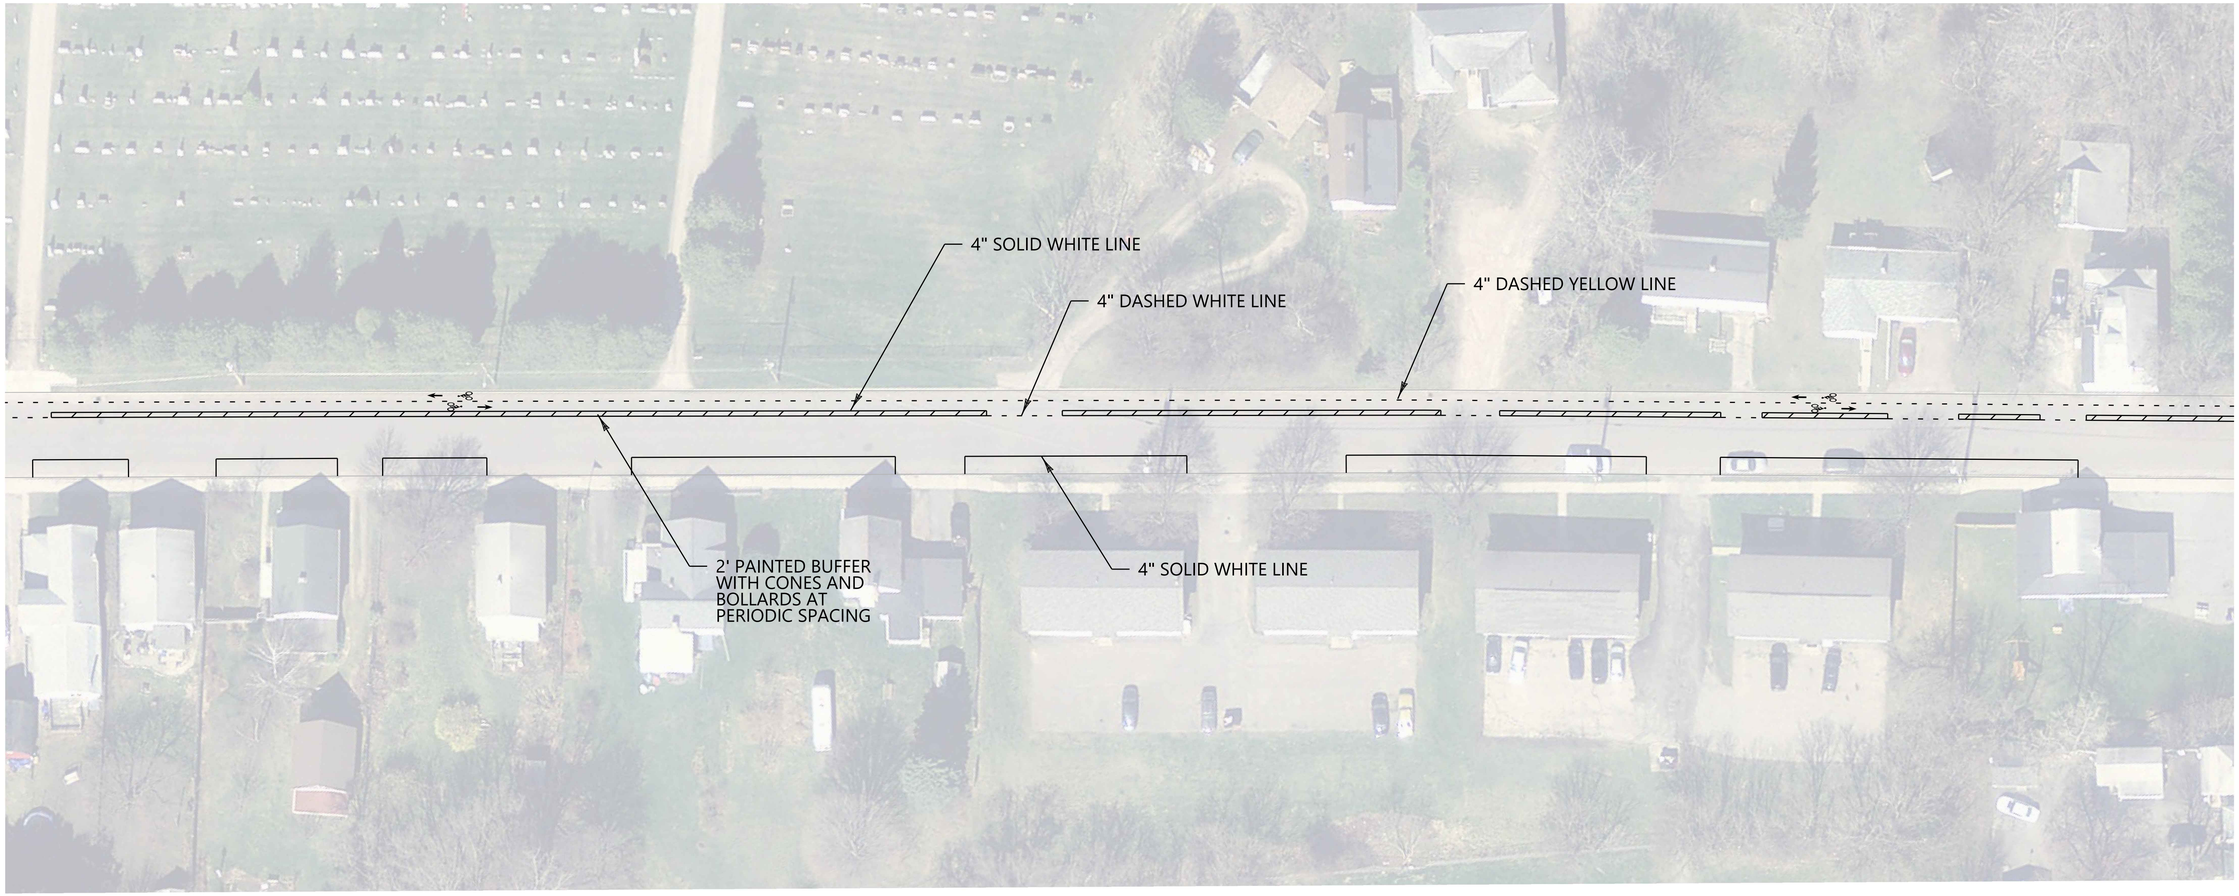

Weaver Street Striping Plan - Pop-Up Demo

May 30, 2018

SCALE 1" = 30'-0"
30 0 30

VT STATE PLANE GRID

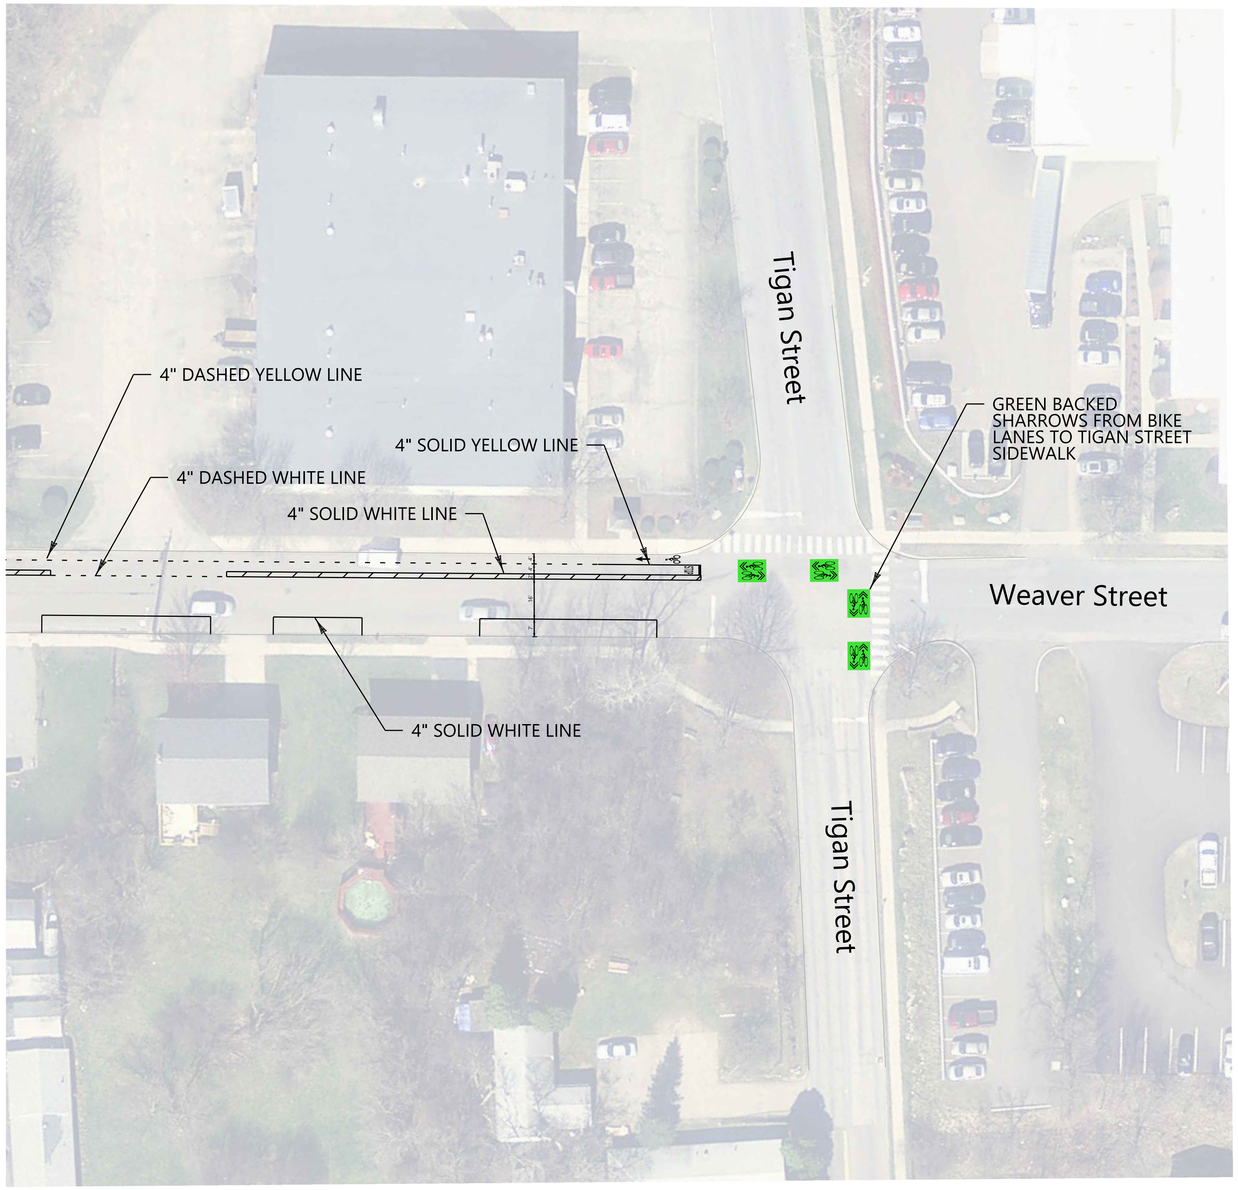

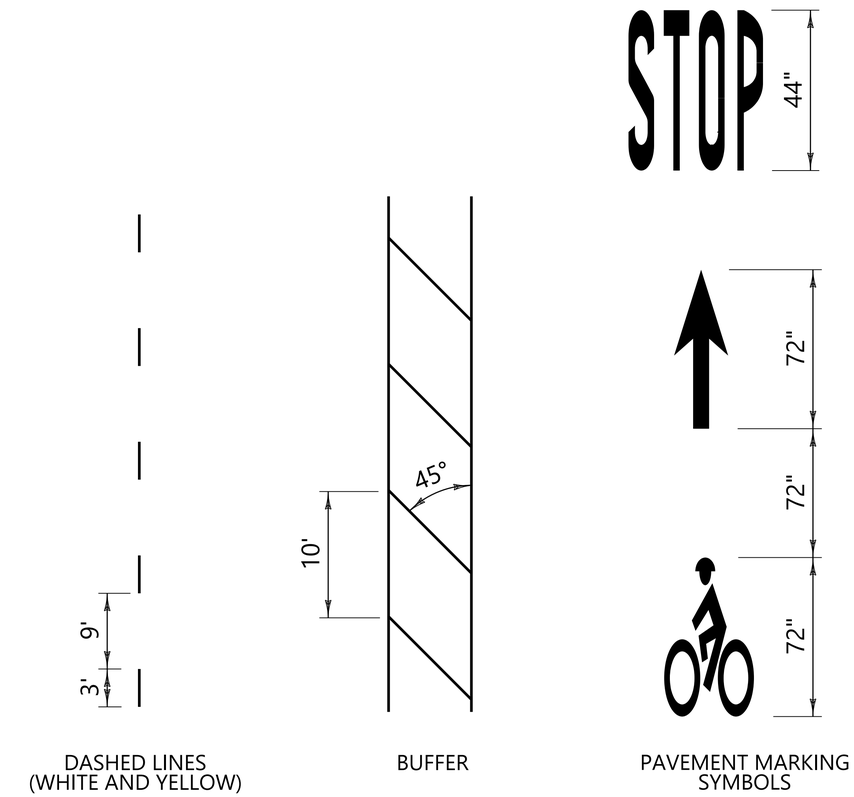

BICYCLE LANE PAVEMENT MARKING DETAILS

NOT TO SCALE

SCALE 1" = 30'-0"
30 0 30

Weaver Street Striping Plan - Pop-Up Demo

May 30, 2018